Crane 3
Type PK 20024

Crane 2
Type OC 900030

Crane 1
Type PK 20024

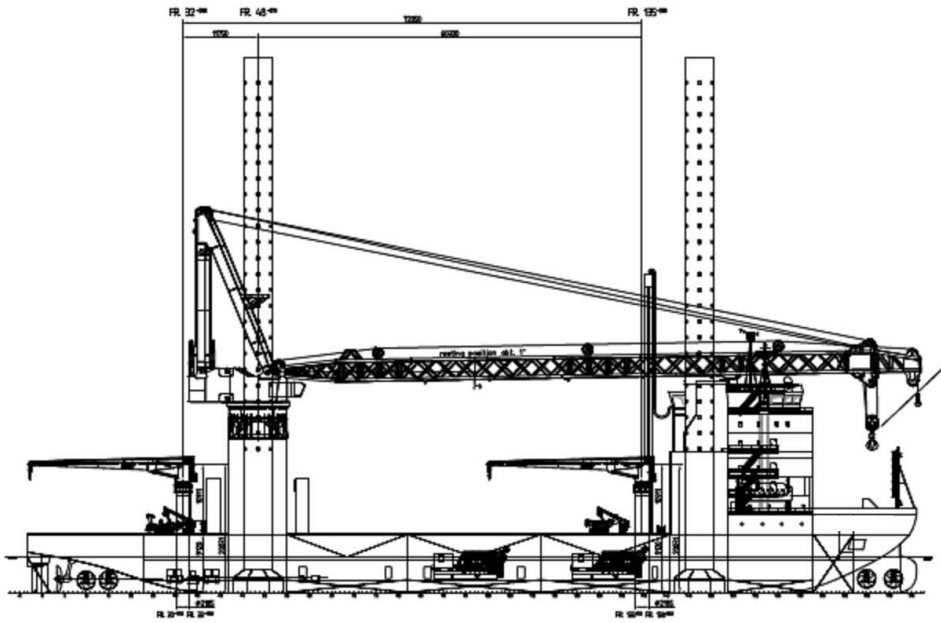

Crane 2+3

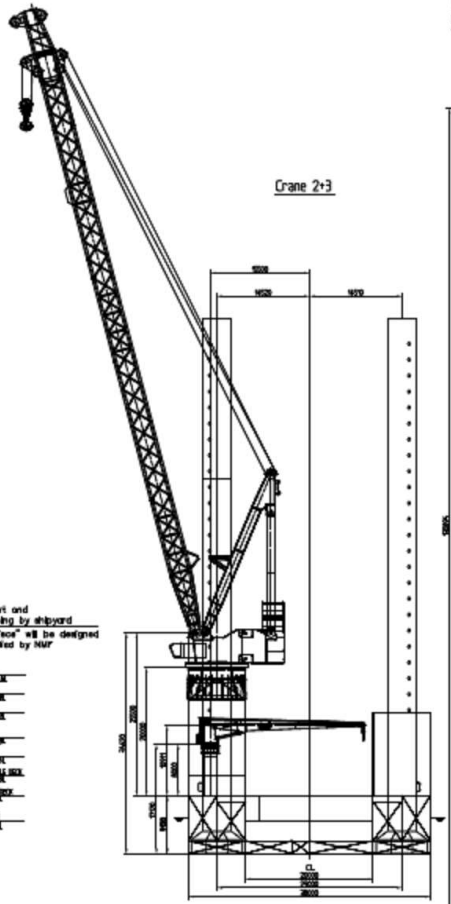

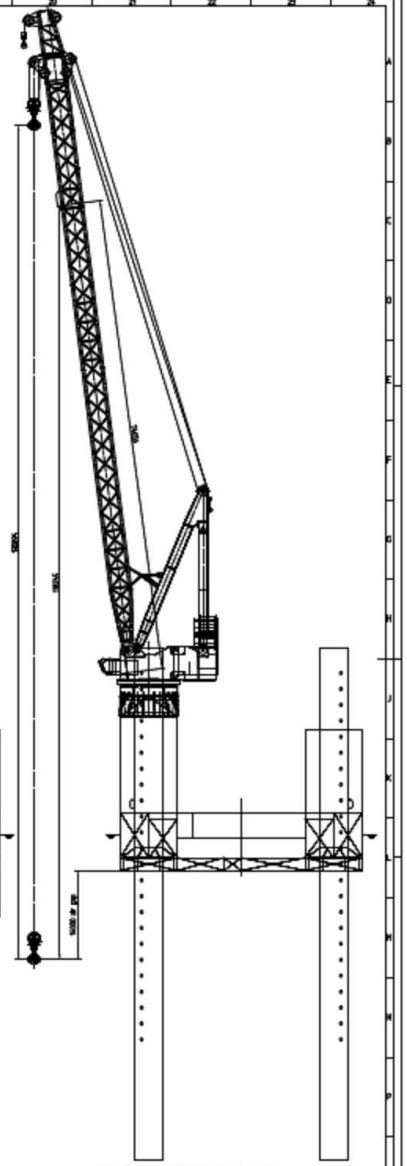

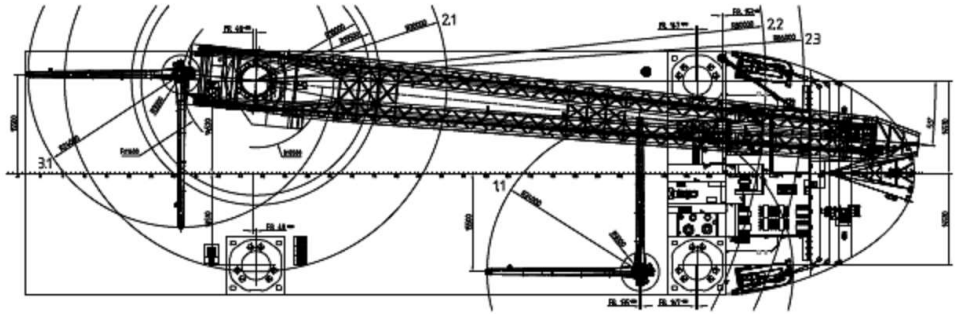

Crane no. 3
Type PK 20024

3.1 SWL 224 53-24.0m

Crane no. 2
Type OC 900030

2.1 SWL 900 15.0-25.0m
2.2 SWL 900 25.0-35.0m
2.3 auxiliary hooking
SWL 1000 15.0-46.0m

Crane no. 1
Type PK 20024

1.1 SWL 200 24.0-24.0m

PRELIMINARY
(in progress)

2010-123_Statoil Offshore Crane SWL 900t

0	general update of crane arrangement	24.08.11	Hauk
1	jib support and fitting piece added	30.08.11	Hauk
2	description of crane movements and max. radius changed	31.08.11	Hauk
3	working areas added	01.09.11	Hauk
4	radius and lifting heights SWL changed	06.09.11	Hauk
Rev.	Änderungsvermerk	Datum/Name	Gepr.

NMF Neuenfelder Maschinenfabrik Hamburg

Crane Arrangement
Working Areas

Maßstab 1:200

Datum 24.08.2011 Bearb. Hauk
Gepr.
Norm.

Blatt-Nr. 1